

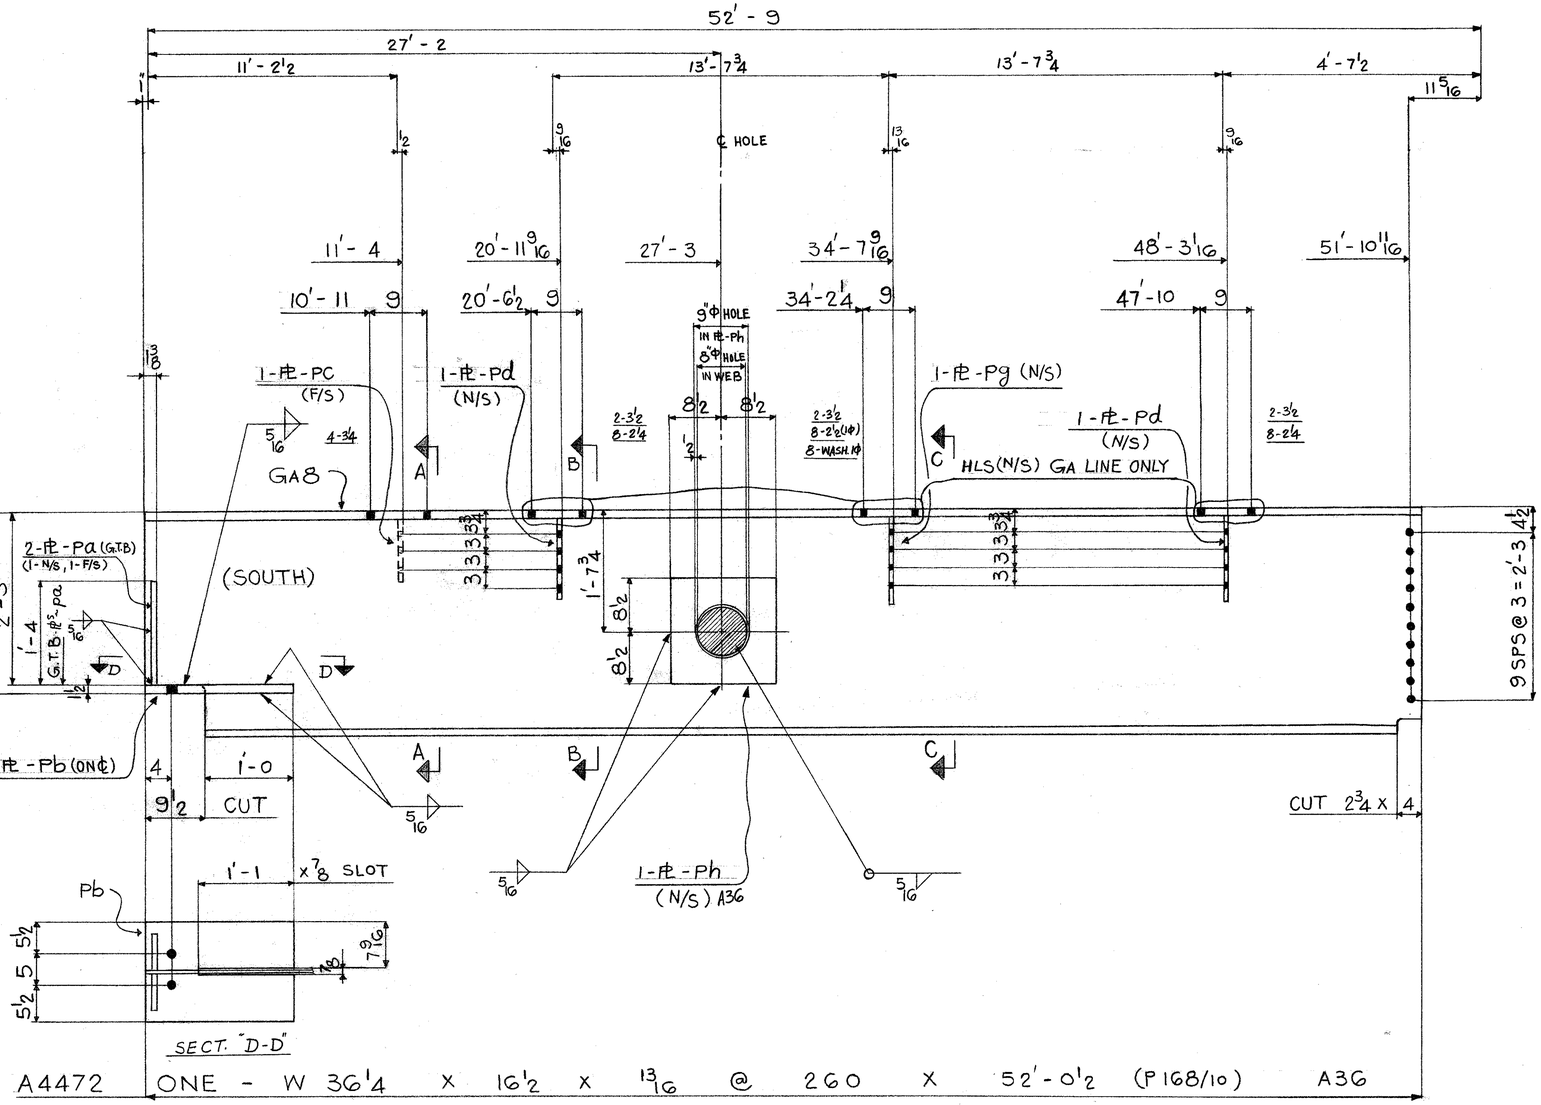


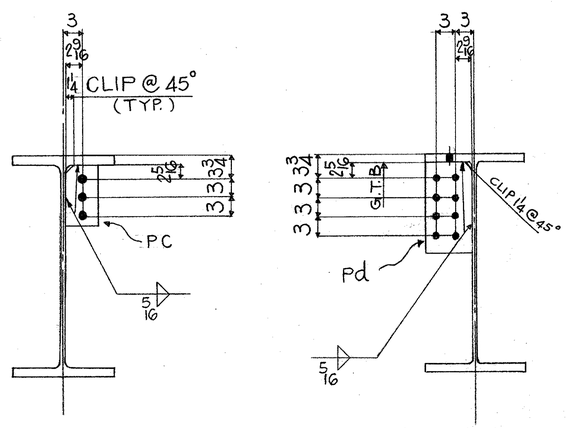

SECT. "A-A"

SECT. "B-B"

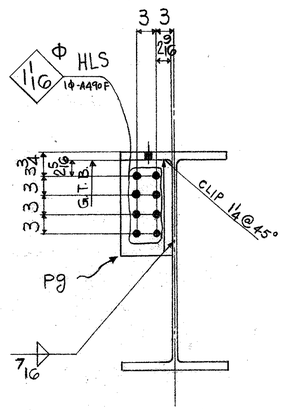

SECT "C-C"

FIELD BOLTS

16 - ⅞Φ H.T. BOLT X 2¼ (A325F)
10 - ⅞Φ X 3½ (⊥)
8 - 1Φ X 2½ (A490F)
8 - 1Φ H.T. WASH (A325)

SHOP NOTE

MAT'L G40.21, 44W (U/N)

USE E70 SERIES ELECTRODES

REF DWG. E46, 901, 9181, 9184 & 9189

BILL OF MATERIAL

LINE	CCOSDTE	COMM'X SHIP DIVN.	PIECE MARKS MAIN MAT'L.	PIECE MARKS DETAIL MAT'L.	NO. OF PIECES	MATERIAL DESCRIPTION PL	WIDTH Inch	WIDTH 16th	X PLATE ONLY	THK. In.	THK. 16th	GRADE CODE	DSOOR	FINISHED LENGTH Feet	FINISHED LENGTH In.	FINISHED LENGTH 16th	PAGE	LINE	REMARKS
01				F001															
02																			
03				PA	2	PL	6	0	X	0	12	44W		1	4	0			GTB 1E
04				PB	1		16	0	X	1	8			1	3	8			
05				PC	1		4	10	X	0	6			0	5	12			
06				PD	2		7	12	X	0	6			1	2	6			GTB 1E
07				PG	1		7	12	X	0	10			1	2	6			⊥
08				PH	1	⊥	17	0	X	0	8	A36		1	5	0	200	10	
09					1		IF7/16							3	0	0			
10					1		IF5/16							31	3	0			
11																			
12			A709 A4472		1		W36X260					A36		52	0	8	168	10	
13																			
14																			
26			TOTAL		12				TOTAL					91					1 OF 1

01																			
02																			
26			TOTAL						TOTAL										

REV.					
	1	DATE	BY	SPEC. AS NOTED	
	2	DATE	BY	HOLES 15/16 Φ (U/N)	
	3	DATE	BY	FINISH NONE	

Jan 22/86

FRANKEL STEEL LIMITED

220 ATTWELL DRIVE, UNIT 1, REXDALE, ONTARIO M9W 5B2

MADE		DATE	SQUAD	PROJECT	CONTRACT	DWG.No.
27	HSS	DEC 7,85	F.R.	7 WORLD TRADE CENTER, N.Y.	84-153	4472
CHK'D 28	D.Z.	DATE Jan 16/86		DETAIL: BEAMS (46TH FLOOR)		