
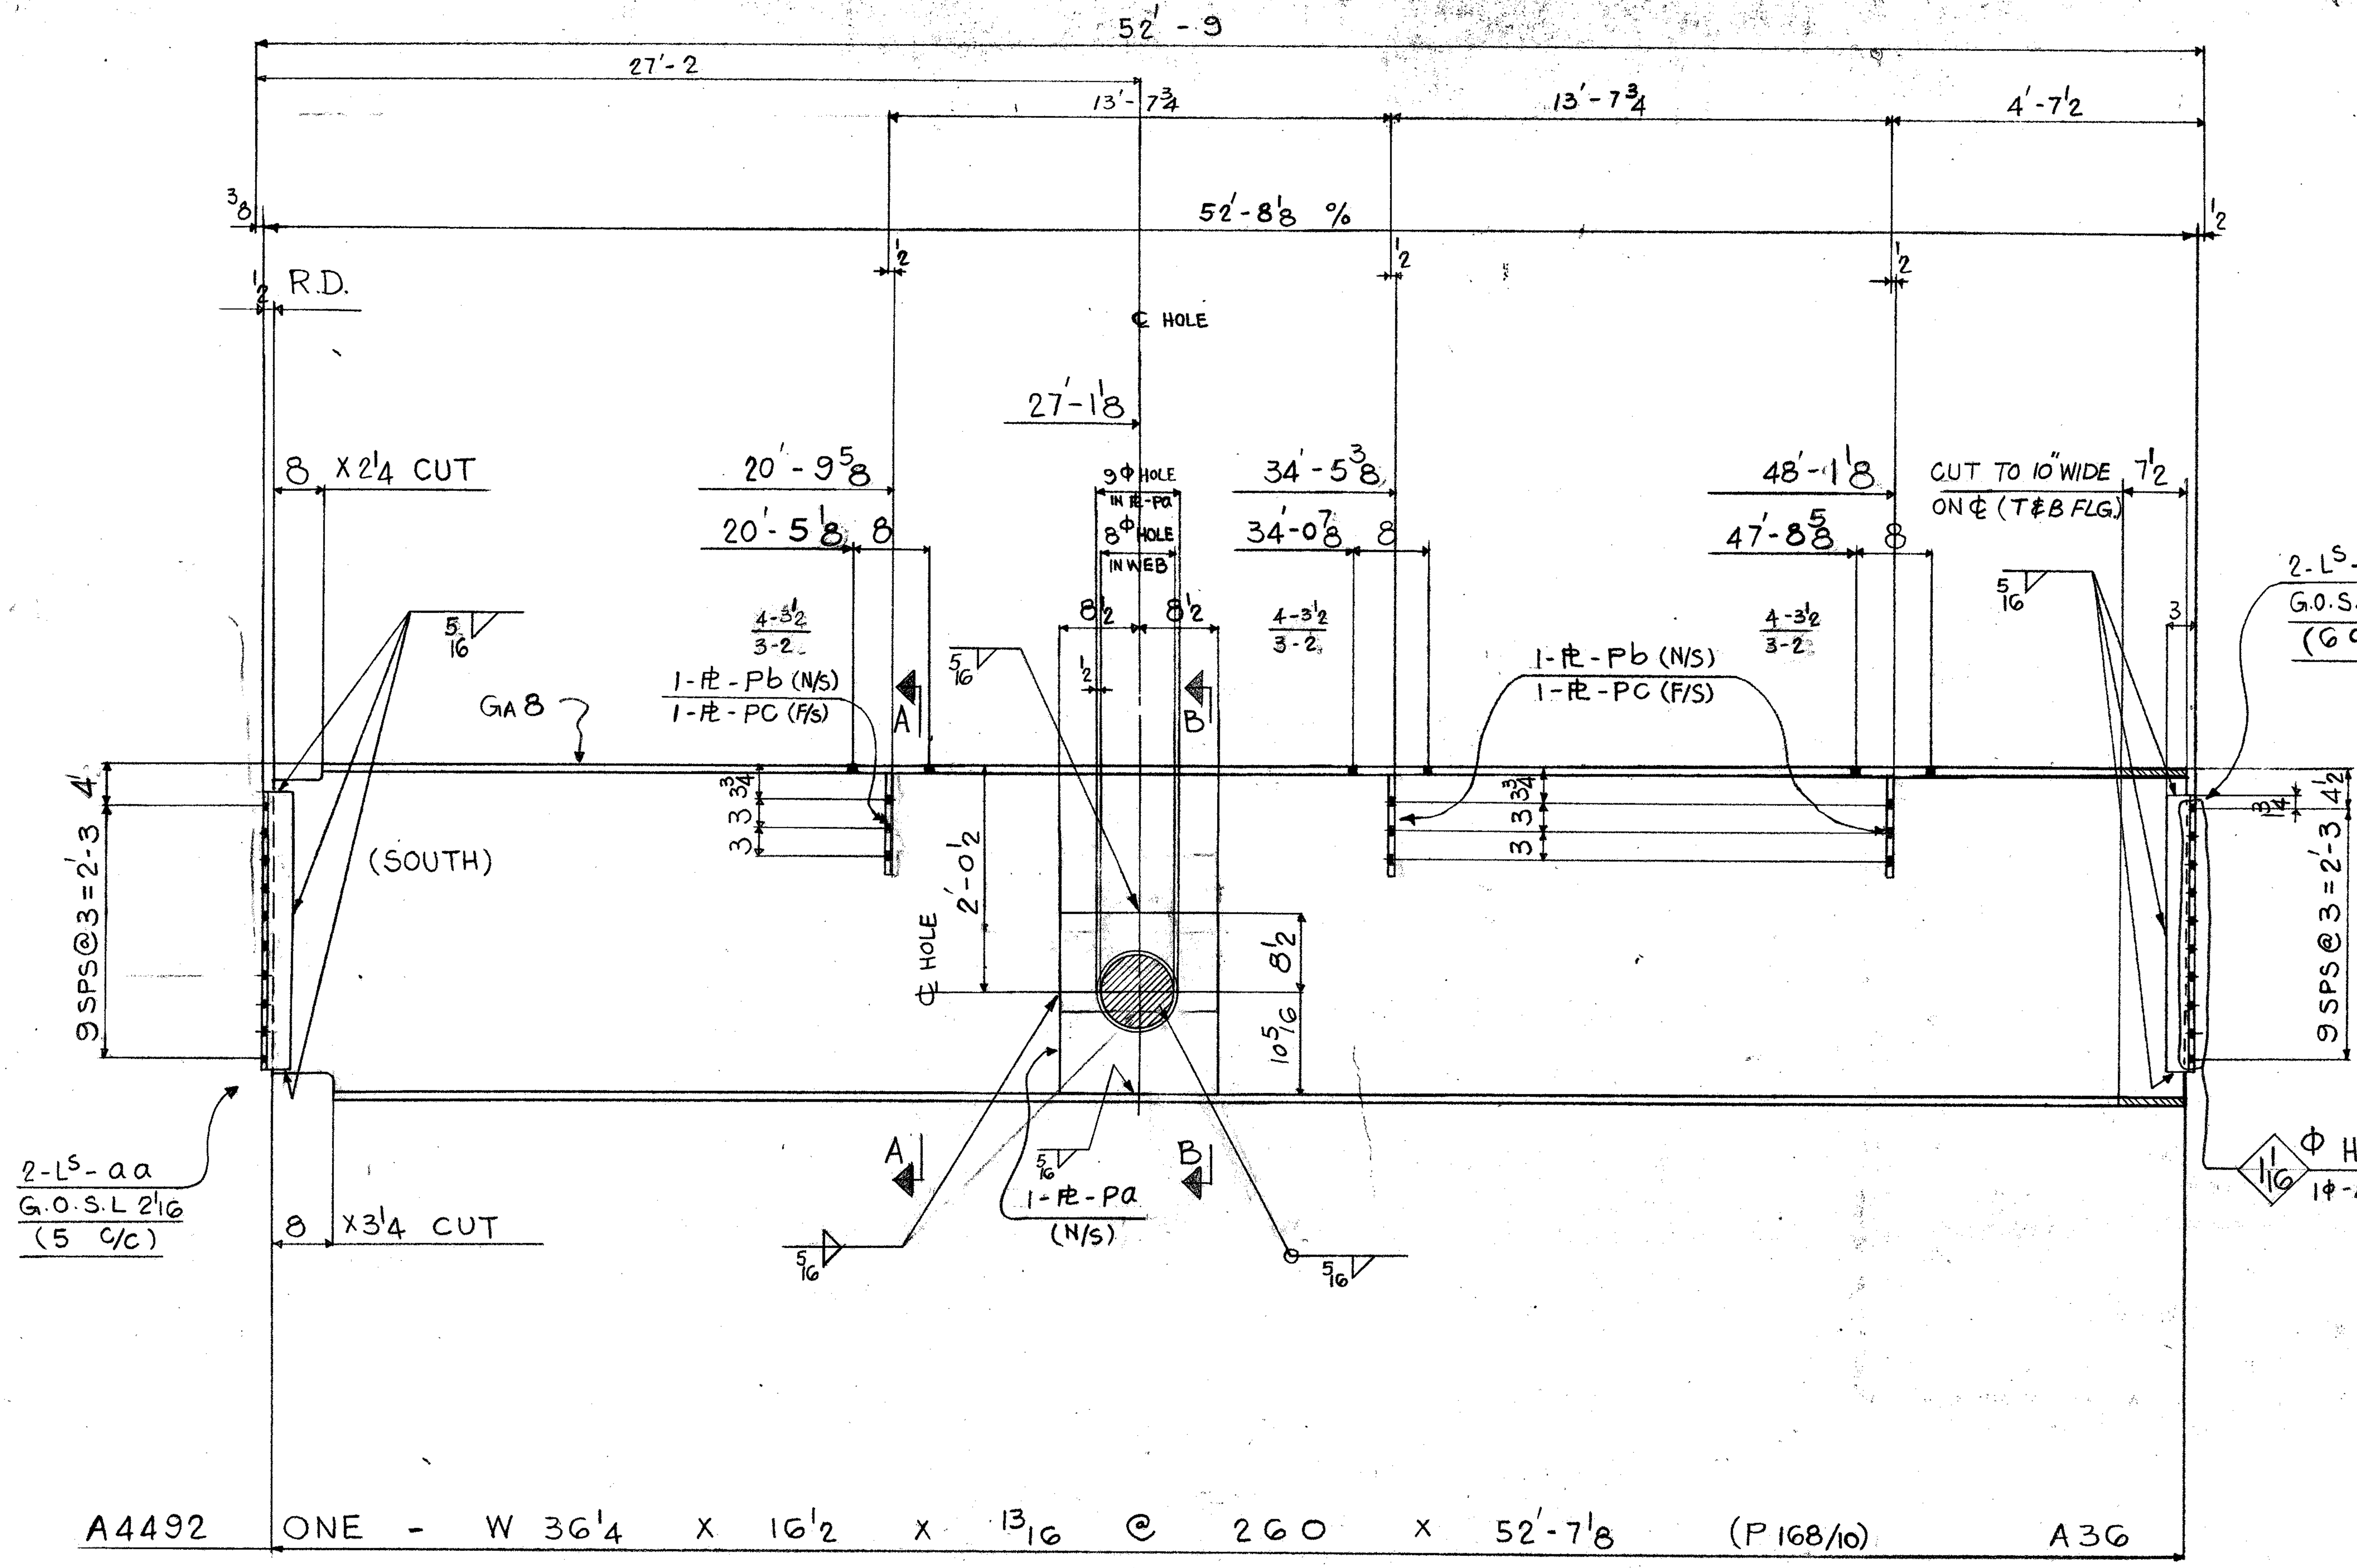


SHOP NOTE:


MAT^L G40·21, 44W (U/N)

USE E70 SERIES ELECTRODES

REF DWG. E46, 901, 9181

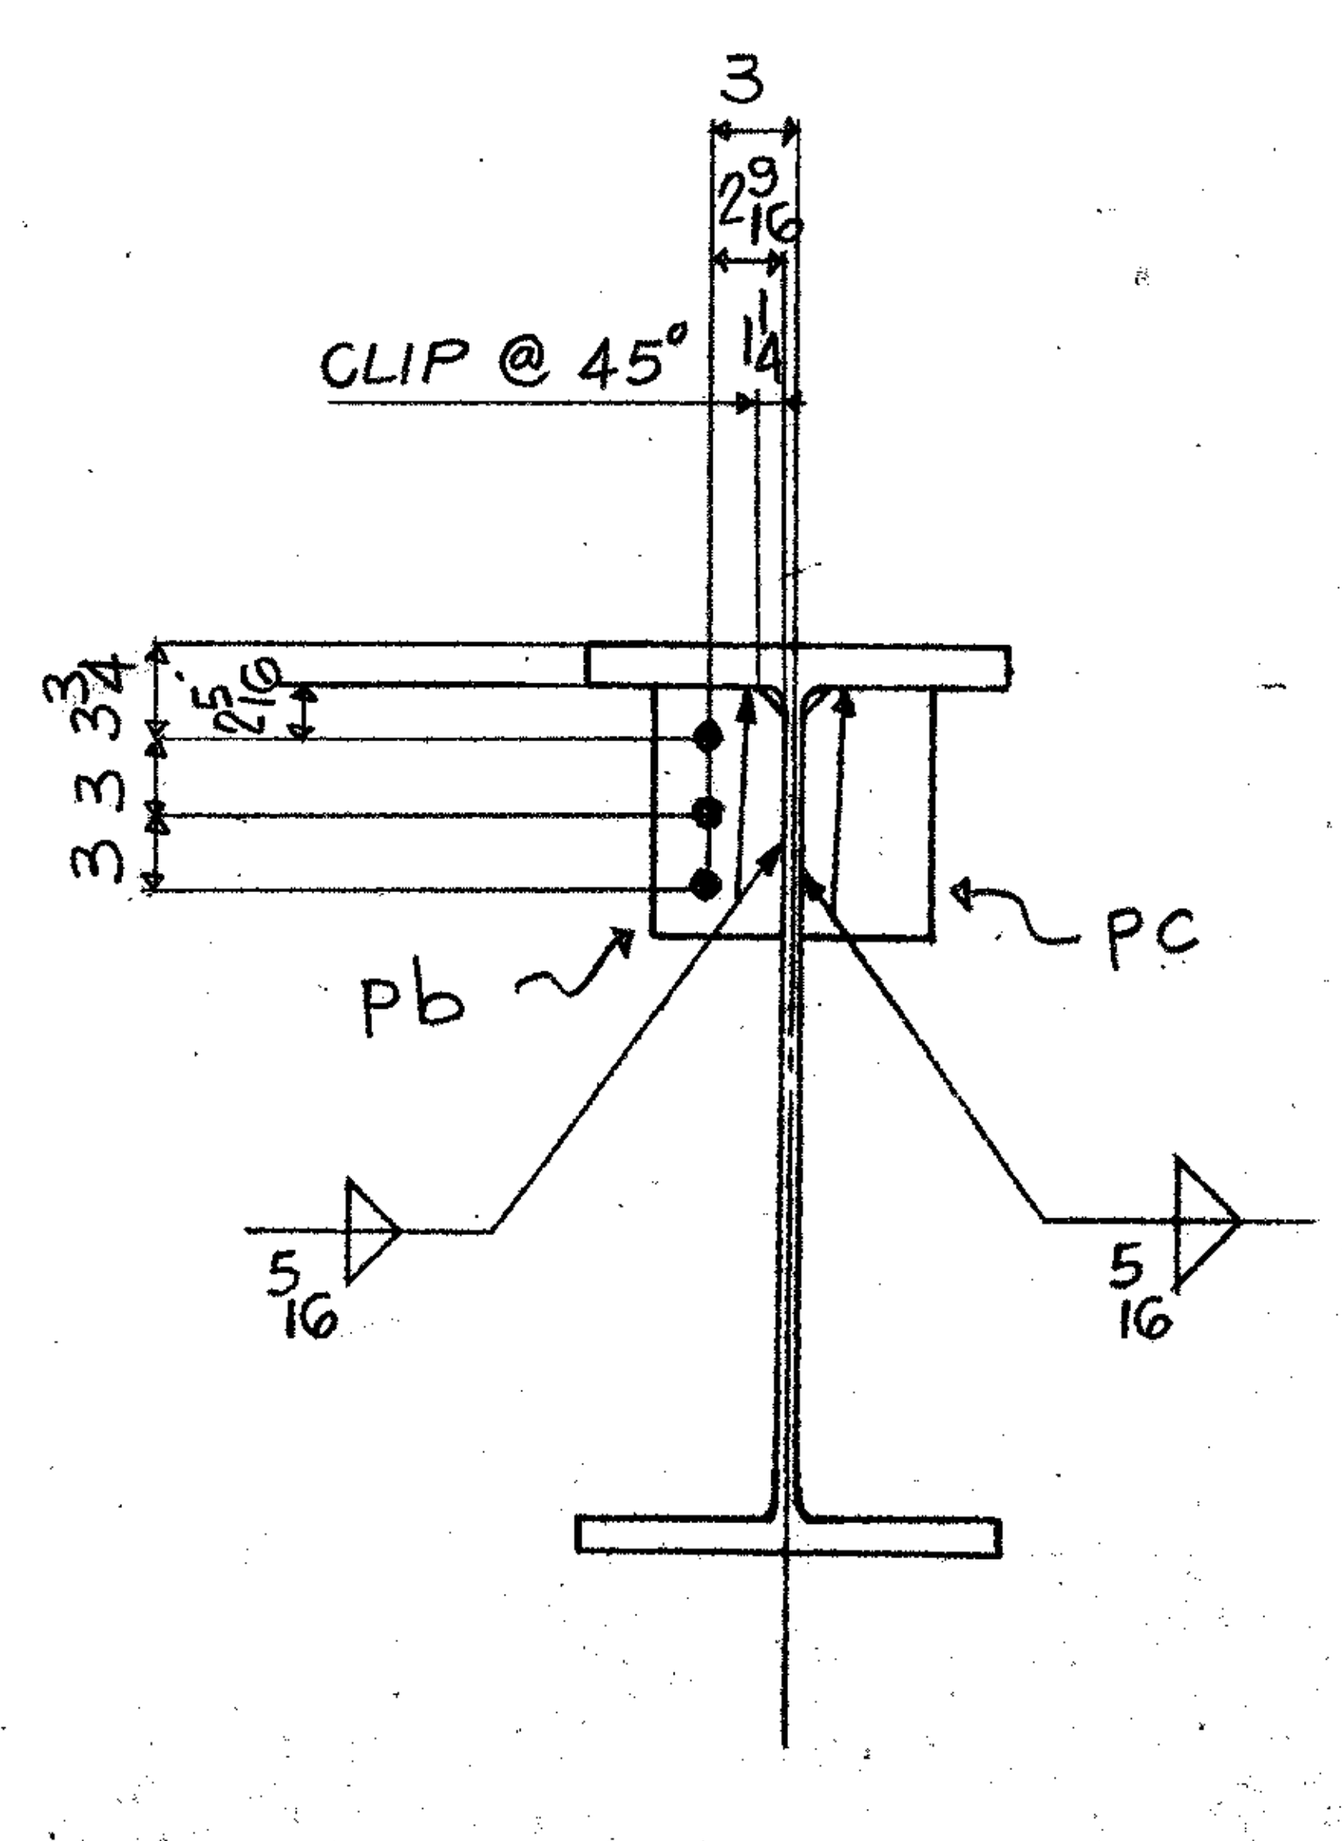

SECT. "A-A"

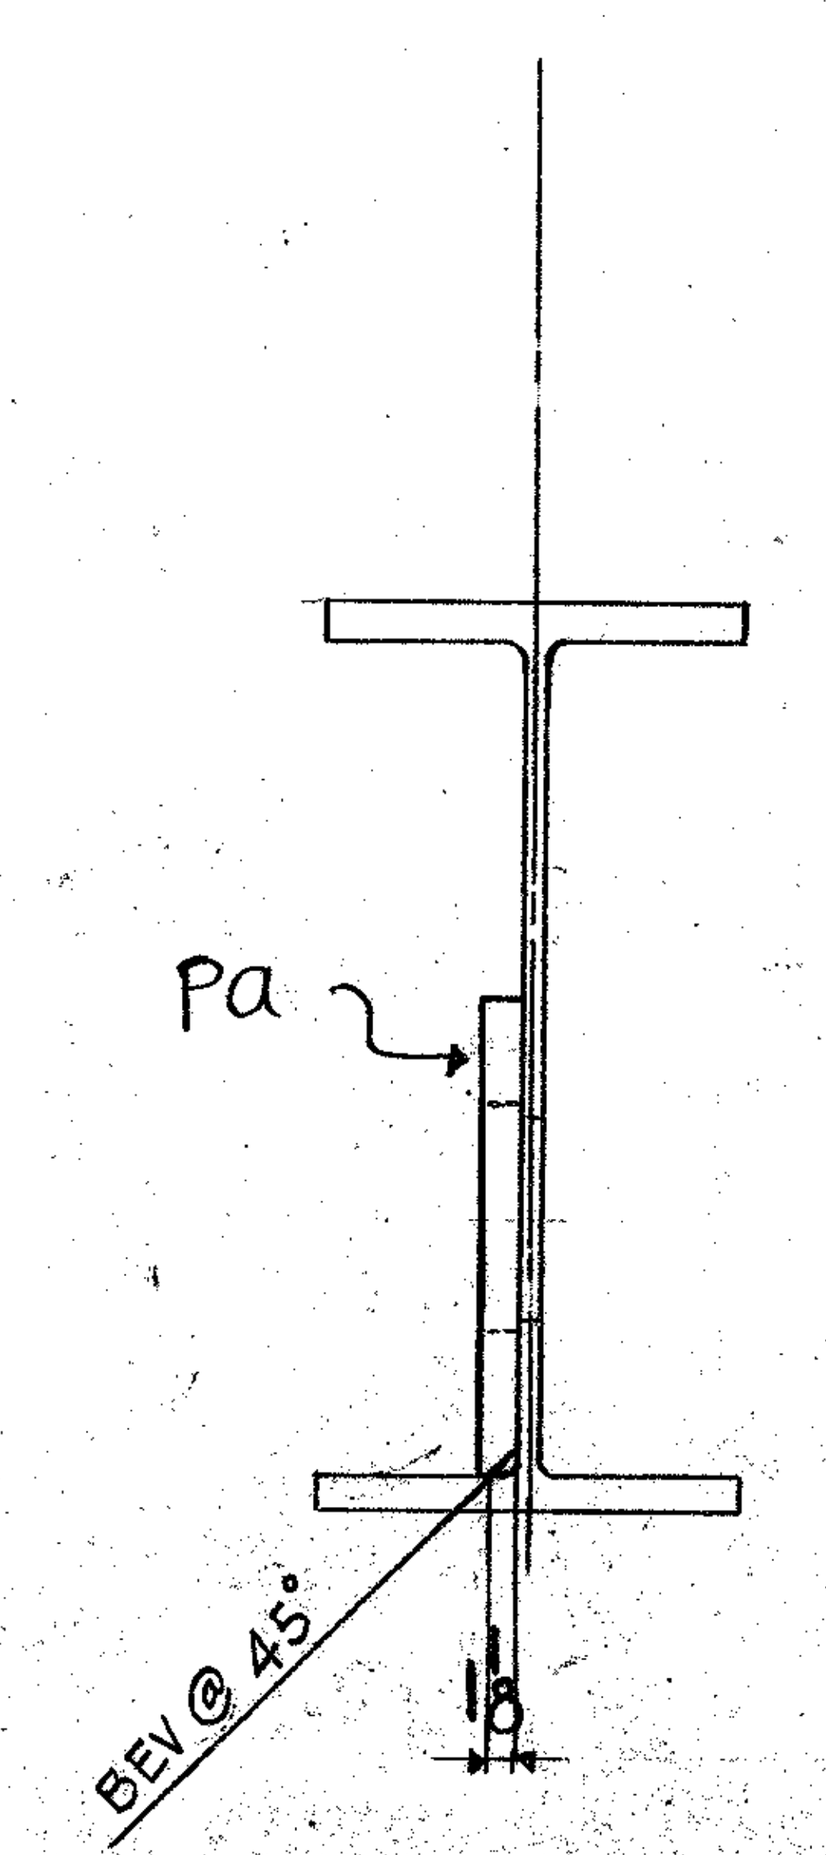

SECT. "B-B"

FIELD BOLTS

9 - 7/8Φ H.T. BOLT X 2 (A325F)

12 - 7/8Φ ⊥ X 3 1/2 (A325F)

BILL OF MATERIAL

LINE	COST CODE	COMMX SHIP DIVN.	PIECE MARKS MAIN MAT'L.	DETAIL MAT'L.	NO. OF PIECES	PL	WIDTH Inch	16th	X PLATE ONLY	THK. In.	16th	GRADE CODE	DSOR	FINISHED LENGTH Feet	In.	16th	PAGE	LINE	REMARKS
01					F001														
02																			
03				AA	2		L4X3X3/8					44W		2	5	8			
04				AB	2		L4X3X3/8					⊥		2	6	8			
05				PA	1	PL	17	0	X	1	6	44W		1	6	13			BEV. 1E.
06				PB	3	PL	4	10	X	0	6	44W		0	9	12			
07				PC	3	PL	4	10	X	0	6	⊥		0	9	12			
08																			
09					1		1F5/16							32	0	0			
10																			
11																			
12		4710	A4492		1		W36X260					A36		52	7	2	168	10	
13																			
14																			
26				TOTAL	14							TOTAL		89					1 OF 1
01																			
02																			
26				TOTAL								TOTAL							Jan 22/86

REV.	DATE	BY
1	DATE	BY
2	DATE	BY
3	DATE	BY

SPEC. AS NOTED
HOLES 15/16 Φ (U/N)
FINISH NONE

FRANKEL STEEL LIMITED
220 ATTWELL DRIVE, UNIT 1, REXDALE, ONTARIO

MADE 27 HSS DATE JAN 2,86
CHK'D 28 D.Z. DATE JAN 17/86
SQUAD F.R

PROJECT: 7 WORLD TRADE CENTER, N.Y.
DETAIL: BEAMS (46TH FLOOR)
CONTRACT 84-153 DWG No. 4492